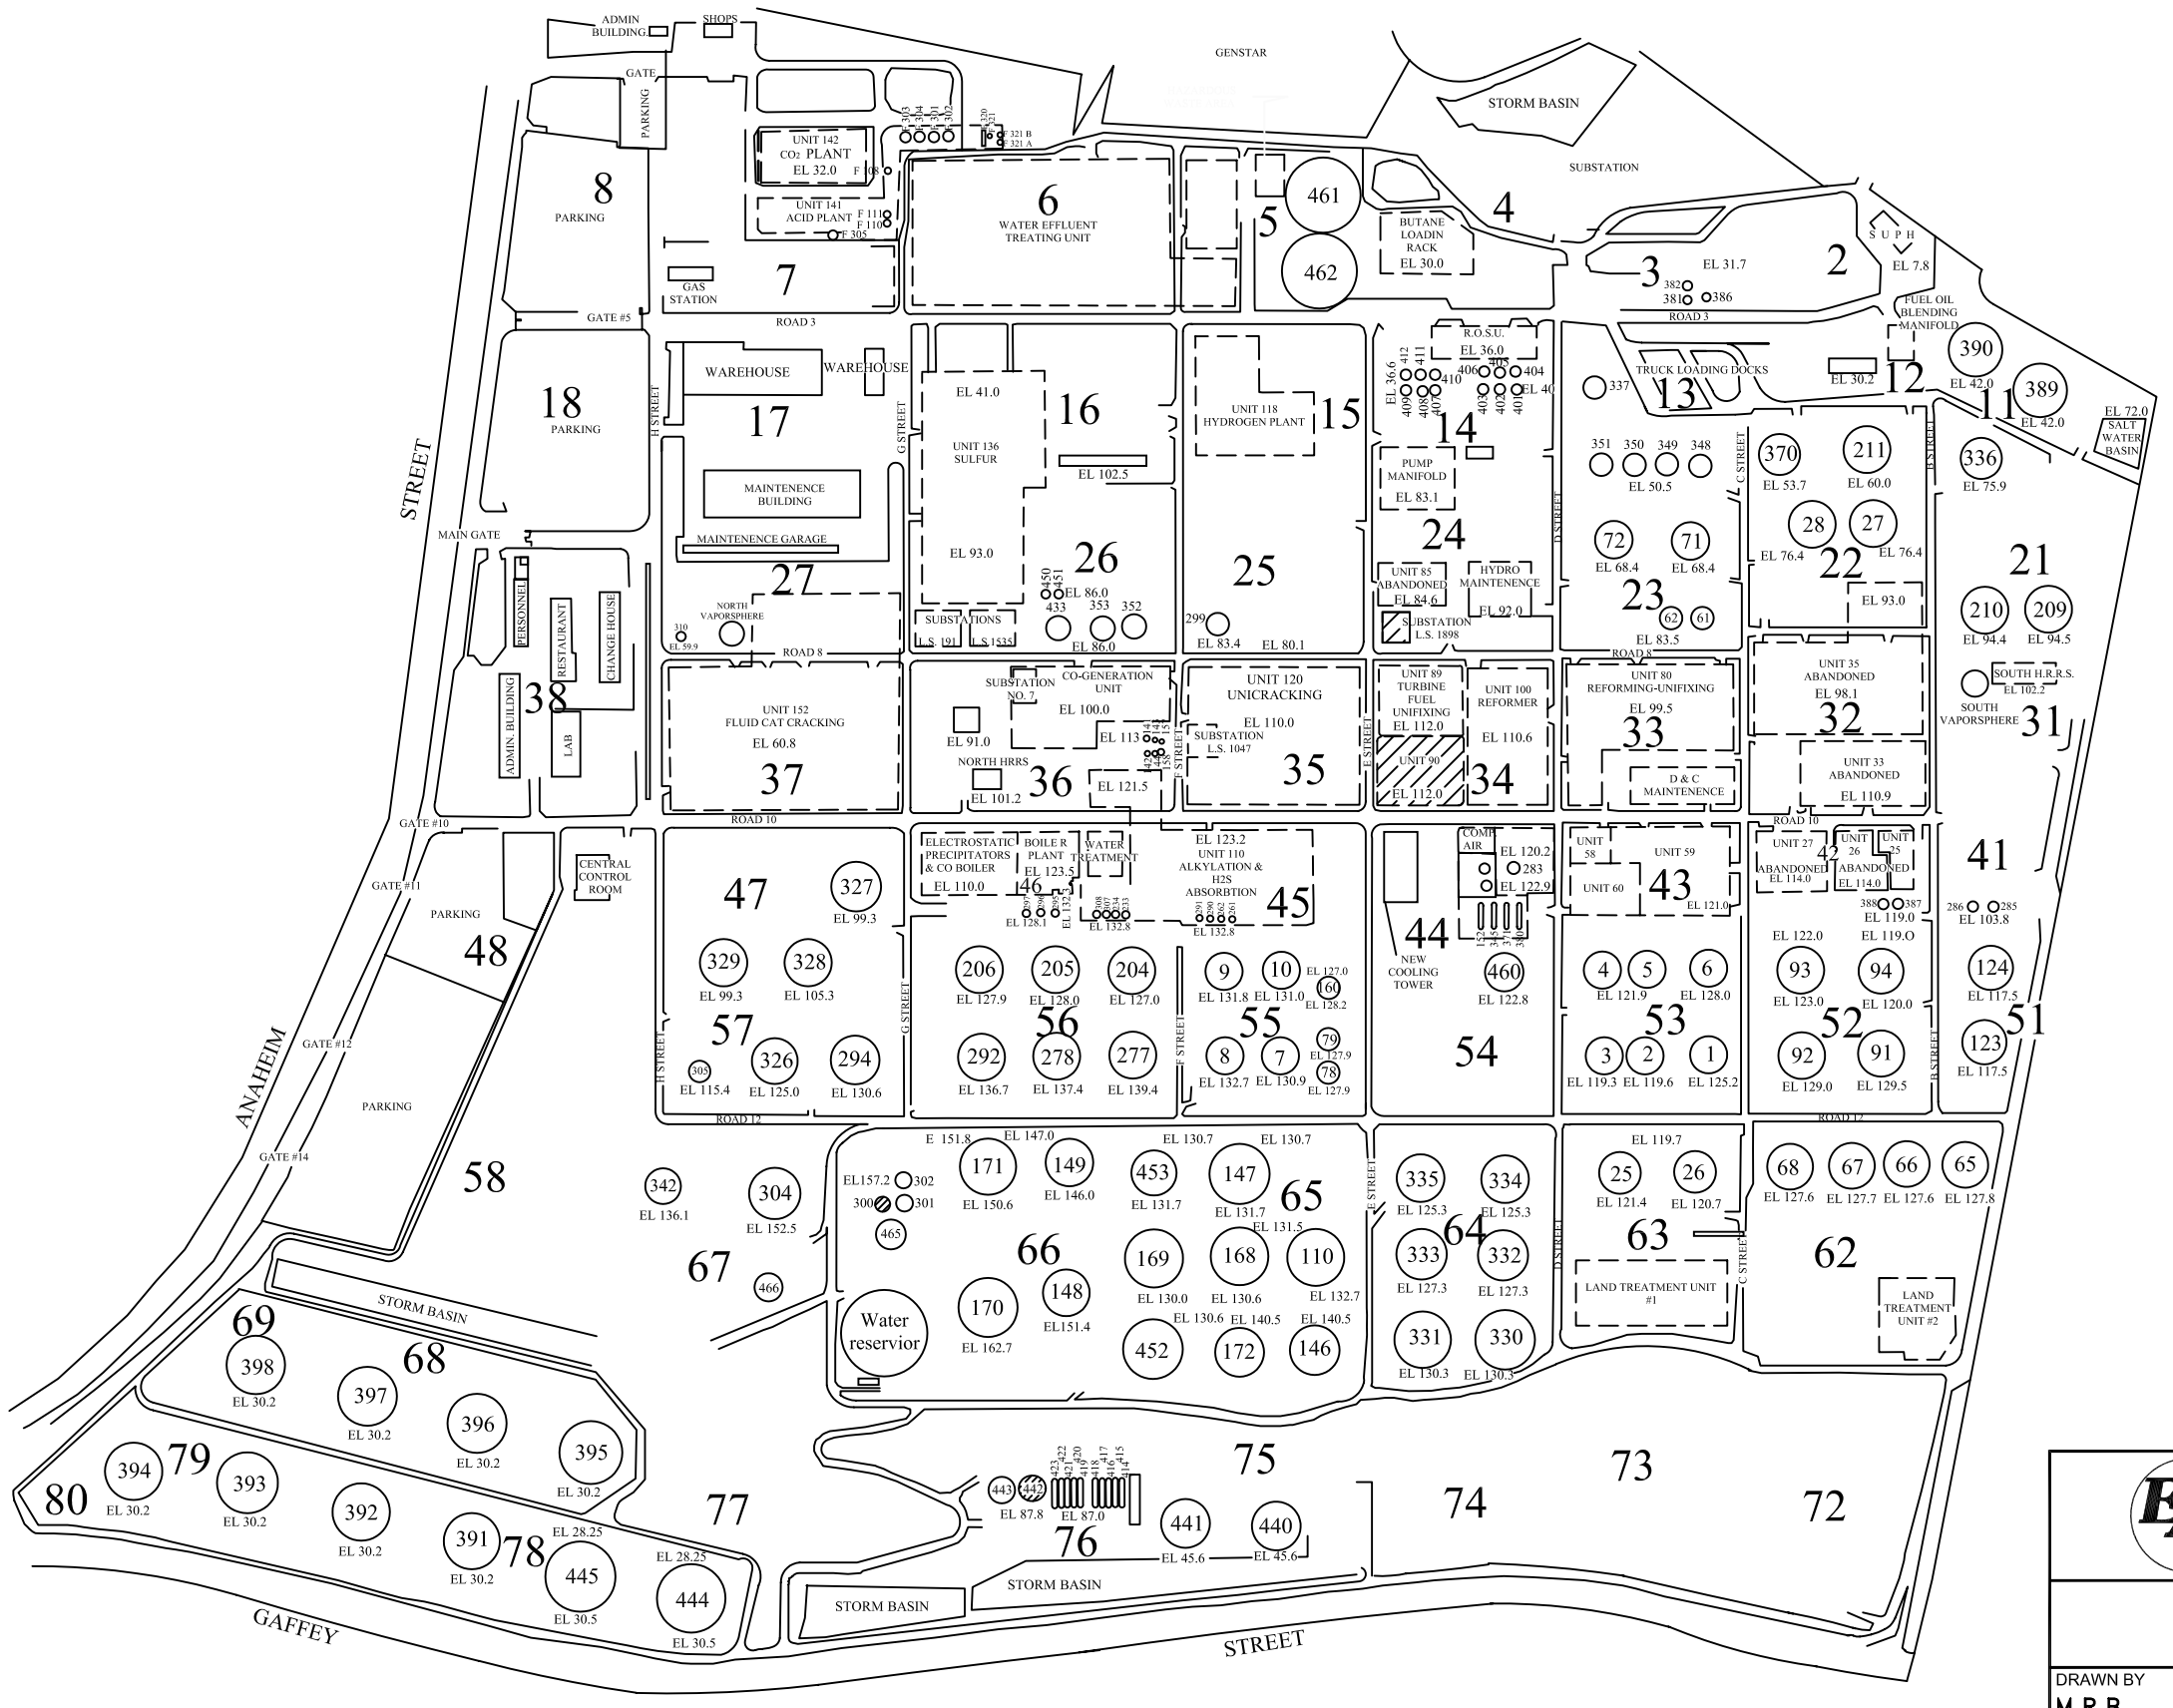

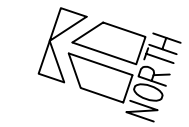

LEGEND:

PROPOSED ULSD MODIFICATIONS

(392) NUMBERS IN AND AROUND OBJECTS REPRESENT INDIVIDUAL TANK NUMBERS

EL SURFACE ELEVATION

25 AREA BLOCK NUMBERS

0 500
SCALE IN FEET

ENVIRONMENTAL AUDIT, INC.
1000-A ORTEGA WAY • PLACENTIA, CA 92870-7125
714/632-8521 • FAX: 714/632-6754

REFINERY PLOT PLAN

DRAWN BY M.R.B.	DATE CREATED 10/14/03	Conoco Phillips-Los Angeles Refinery Wilmington Plant
CHECKED M.B.	LAST REV 9/9/04	
SIZE 17x11		
FILE NAME I:/2221/Refinery Plot Plan		FIGURE 3